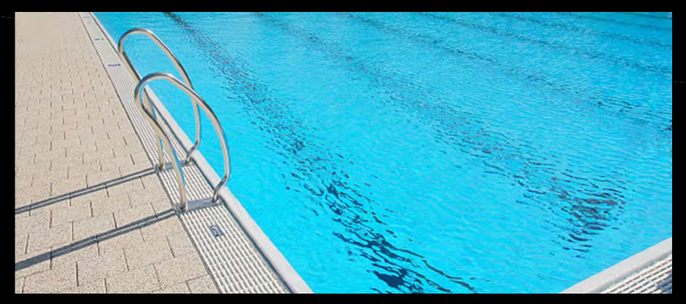

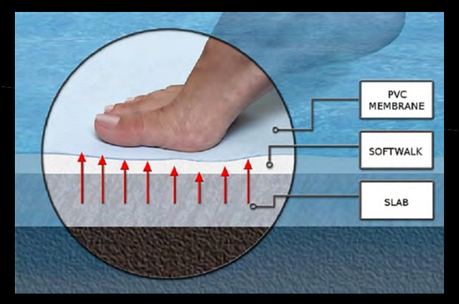

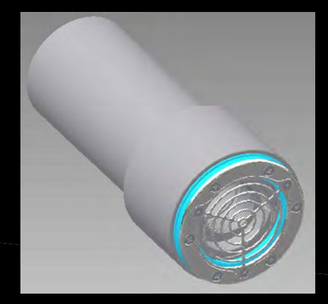

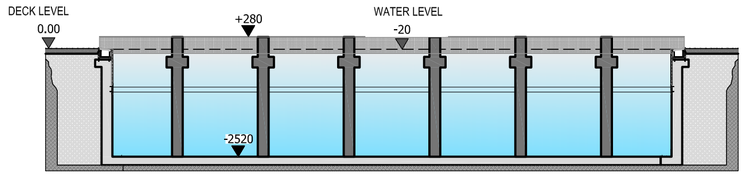

SECTION A-A
Scale 1:100

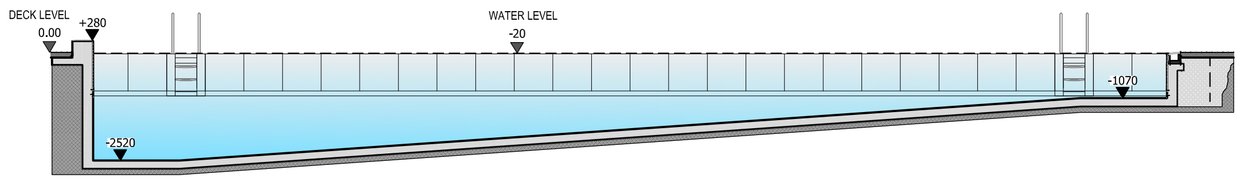

SECTION B-B
Scale 1:100

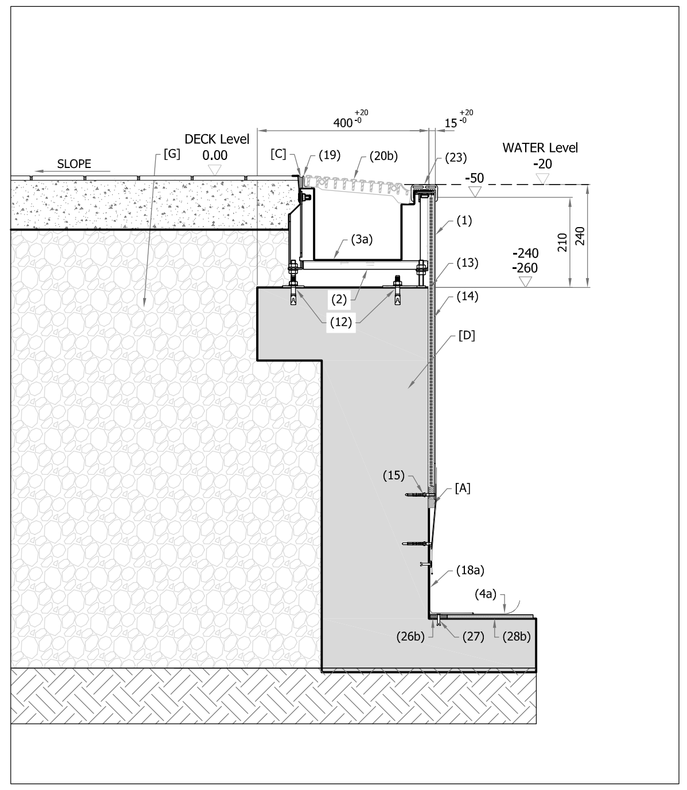

TYP. MYRTHA SKIMMER
Scale 1:10

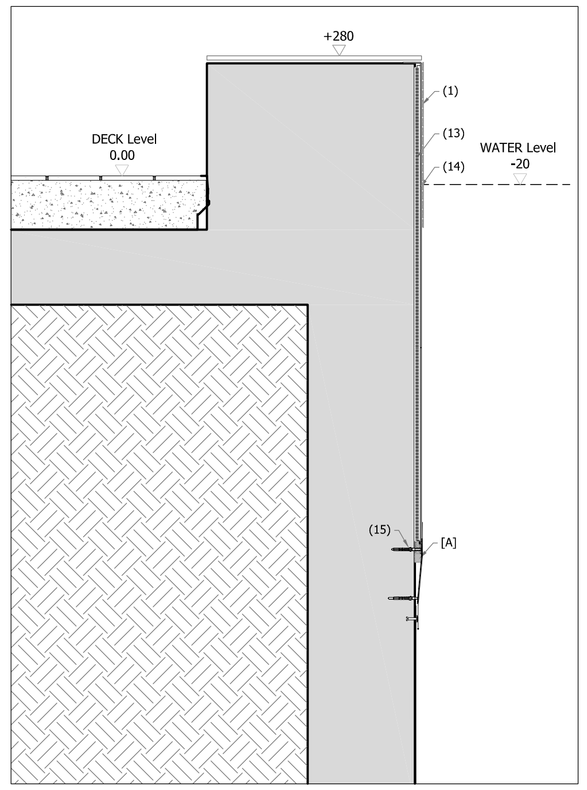

TYP. MYRTHA SKIMMER
Scale 1:10

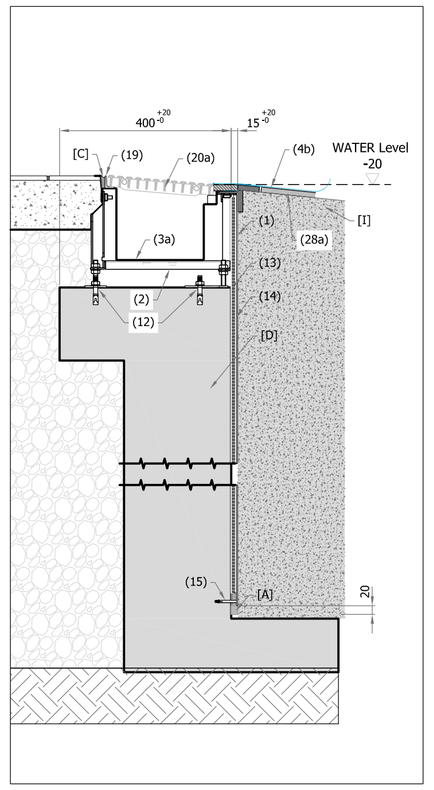

TYP. MYRTHA 0-ENTRY
Scale 1:10

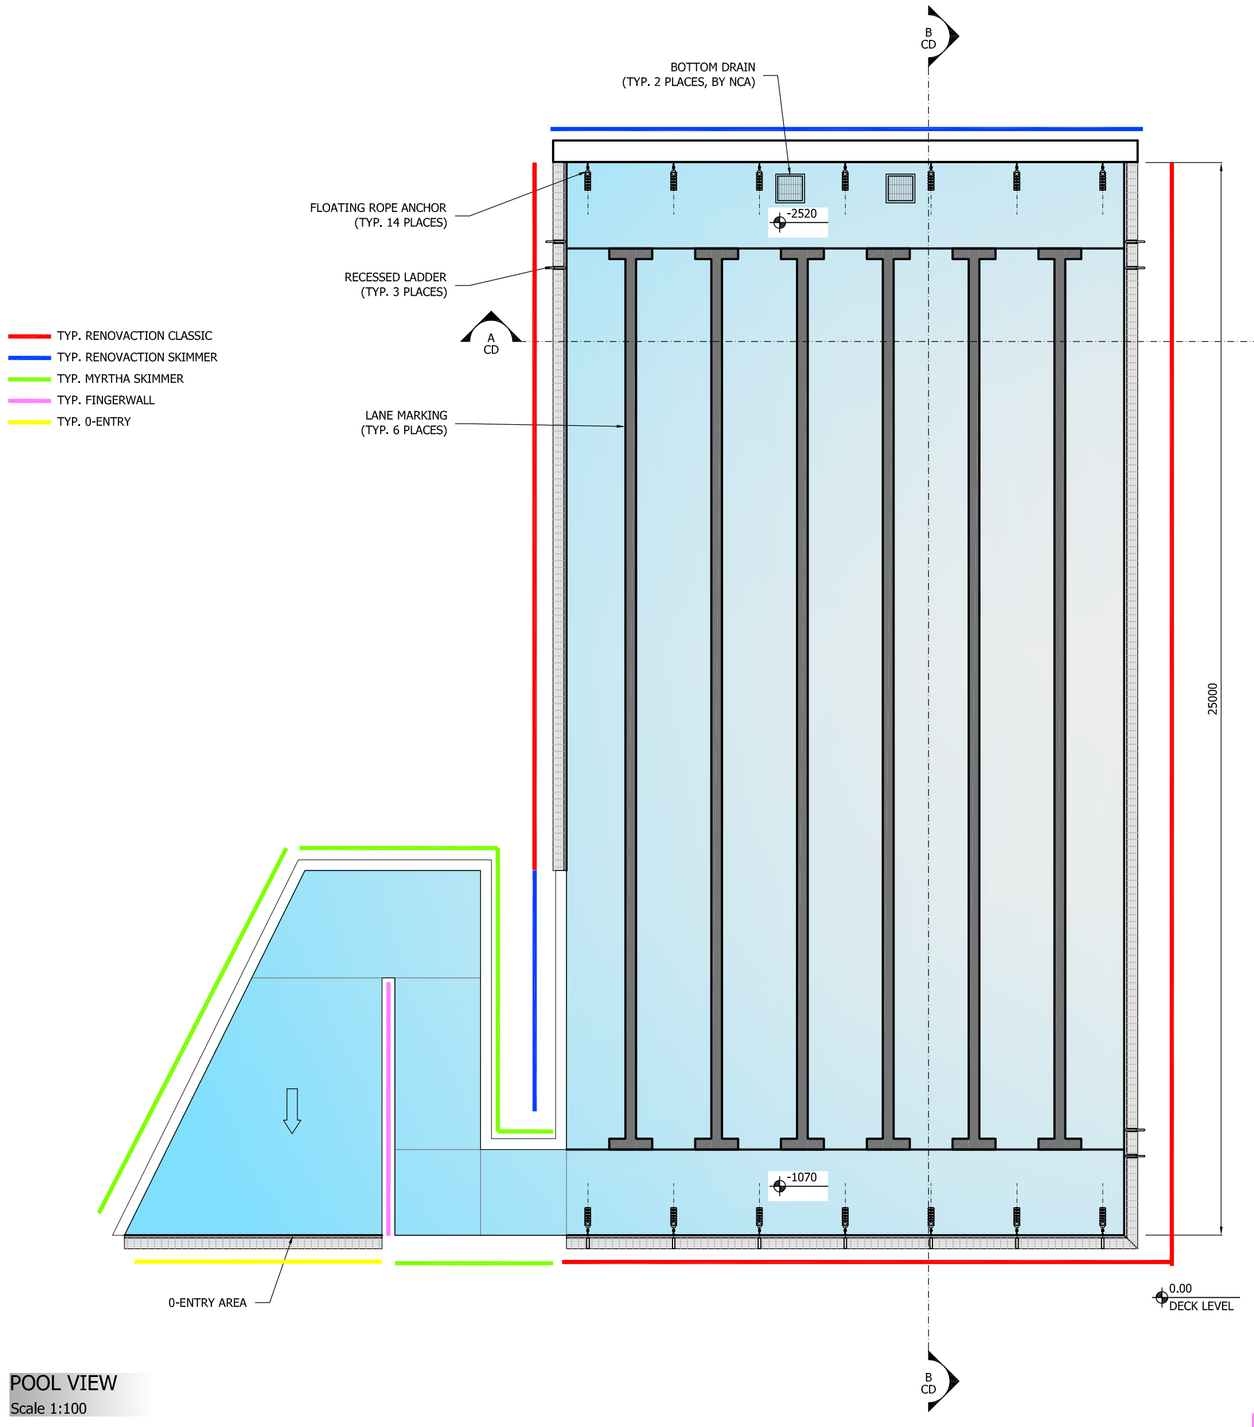

POOL VIEW
Scale 1:100

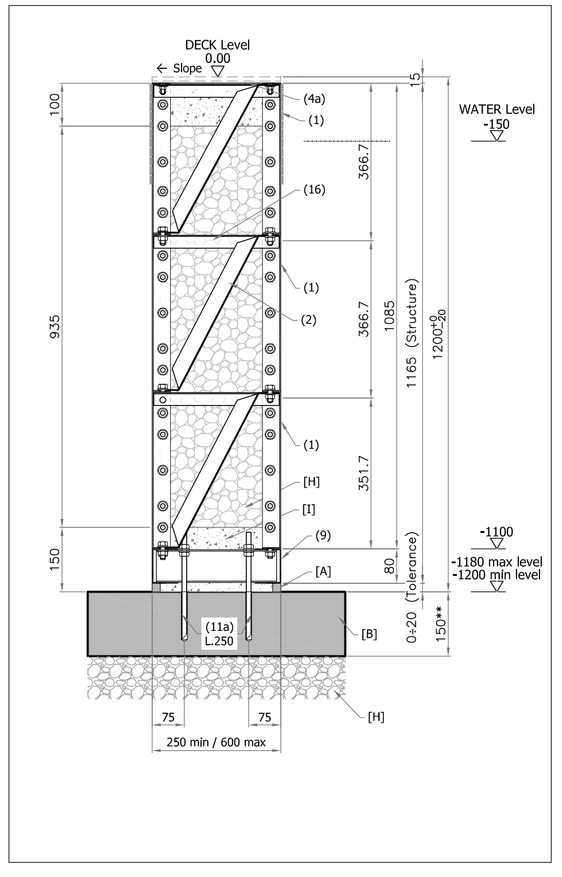

TYP. MYRTHA FINGERWALL
Scale 1:10

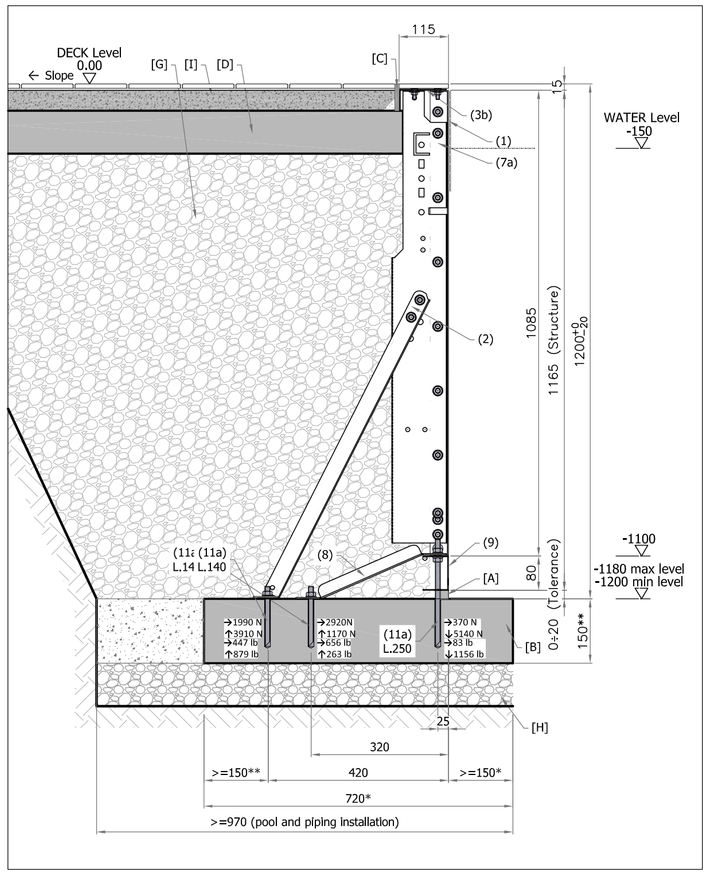

TYP. MYRTHA SKIMMER
Scale 1:10

	BY CONTRACTOR
A	GROUTING
B	CONCRETE FOUNDATION DIMENSIONING BY THE CUSTOMER; MINIMUM COMPRESSIVE STRENGHT: 3000 PSI (ASTM)
C	ELASTIC JOINT
D	SLAB / WALL
E	WATERPROOF LAYER
F	DRAINAGE
G	BACKFILL LAID IN THE BACK OF THE MYRTHA STRUCTURE BY 300mm LAYERS COMPACTED MANUALLY, TO BE EXECUTED AFTER THE ASSEMBLY OF POOL STRUCTURES AND FACILITIES. USE WASHED ROUNDED GRAVEL 10/30mm
H	GRAVEL
I	CONCRETE
	IMPORTANT INFORMATION EXCLUDED WORKS: GENERAL BUILDING WORKS; WATERPROOFING AND SLAB DRAINAGE; ELASTIC JOINT; GROUTING OF BASE FRAME
	*MINIMUM SIZES FOR THE FOUNDATION STABILITY FOR THIS SECTION, ITS RESPONSIBILITY OF THE MAIN CONTRACTOR THE STATIC CALCULATIONS OF THE CONCRETE CURB. FOR DIFFERENT HEIGHTS OR TECHNOLOGIES REFER TO SPECIFIC SECTION.
	**MINIMUM DIMENSION FOR INSTALLATION OF CHEMICAL ANCHORS
	BY MYRTHA
1	MYRTHA PANEL
2	BUTTRESS
3a	MYRTHA GUTTER
3b	UPPER FRAME
4a	PVC MEMBRANE
4b	PVC MEMBRANE ANTISLIP
5	TEMPLATE
6a	OFFSET PLATE 5mm
6b	OFFSET PLATE 10mm
7a	PANEL SUPPORT BRACKET
7b	"TIRANTE" VERTICAL BRACKET + "L" PROFILE
8	STRUT
9	BASE FRAME
10	GUTTER / UPPER FRAME SUPPORT
11a	M12 CHEMICAL ANCHORS
11b	M16 CHEMICAL ANCHORS
12	OFFSET PLATE + M10 MECANICAL ANCHORS
13	MYRTHA VERTICAL GUIDE
14	POLYSTIRENE FOAM REINFORCEMENT
15	6x50 WALL PLUG + 4,2x70 FIXING SCREW
16	HORIZONTAL RIBBING
17	LINK PLATE MYRTHA
18a	PVC STRIPE
18b	CONTRAST STRIP
19	"L" PVC PROFILE
20a	GRATING
20b	"HAND GRIP" GRATING
21	FRONT TILE
22	TOP TILE
23	"CLASSIC" GUTTER COPING
24	"STRUCTURAL" CERAMIC ELEMENT
25a	TILE MOSAIC / GRES
25b	PVC PROFILE FOR "ZERO ENTRY"
26a	55x12 PVC PROFILE
26b	40x8 PVC PROFILE
27	4,8x25 EXPANSION NAIL
28a	SOFTWALK PVC PAD
28b	SOFTWALK FOAM EVA

POOL PERIMETER AND POSITION OF ACCESSORIES HAVE TO BE DEFINED DURING THE NEGOTIATION

Client		Pool description	
EXETER		SWIMMING POOL	
Technology		Dimension (m)	
RENOVACTION		25x23	
Perimeter (m)	Surface (m²)	Volume (m³)	
118	~ 380	~ X	
Draw. Num.	Revision	N° Table	Scale
ENG-460903		CD	1:100/10
Date	N° Project	PL	Drawn
25/10/17	1617016	LV	IM
Note: NOT FOR CONSTRUCTION			

COPYRIGHT RESERVED - RIPRODUZIONE VIETATA - REPRODUCCION PROHIBIDA-REPRODUCTION INTERDITE

Myrtha Pools ®

Myrtha Pools
Commercial division of the
A&T EUROPE SPA
46043 Castiglione delle Stiviere (MN)
TEL. +39 0376-94261
FAX +39 0376-631482
e-mail:
info@myrthapools.com
info@piscinecastiglione.it

A1